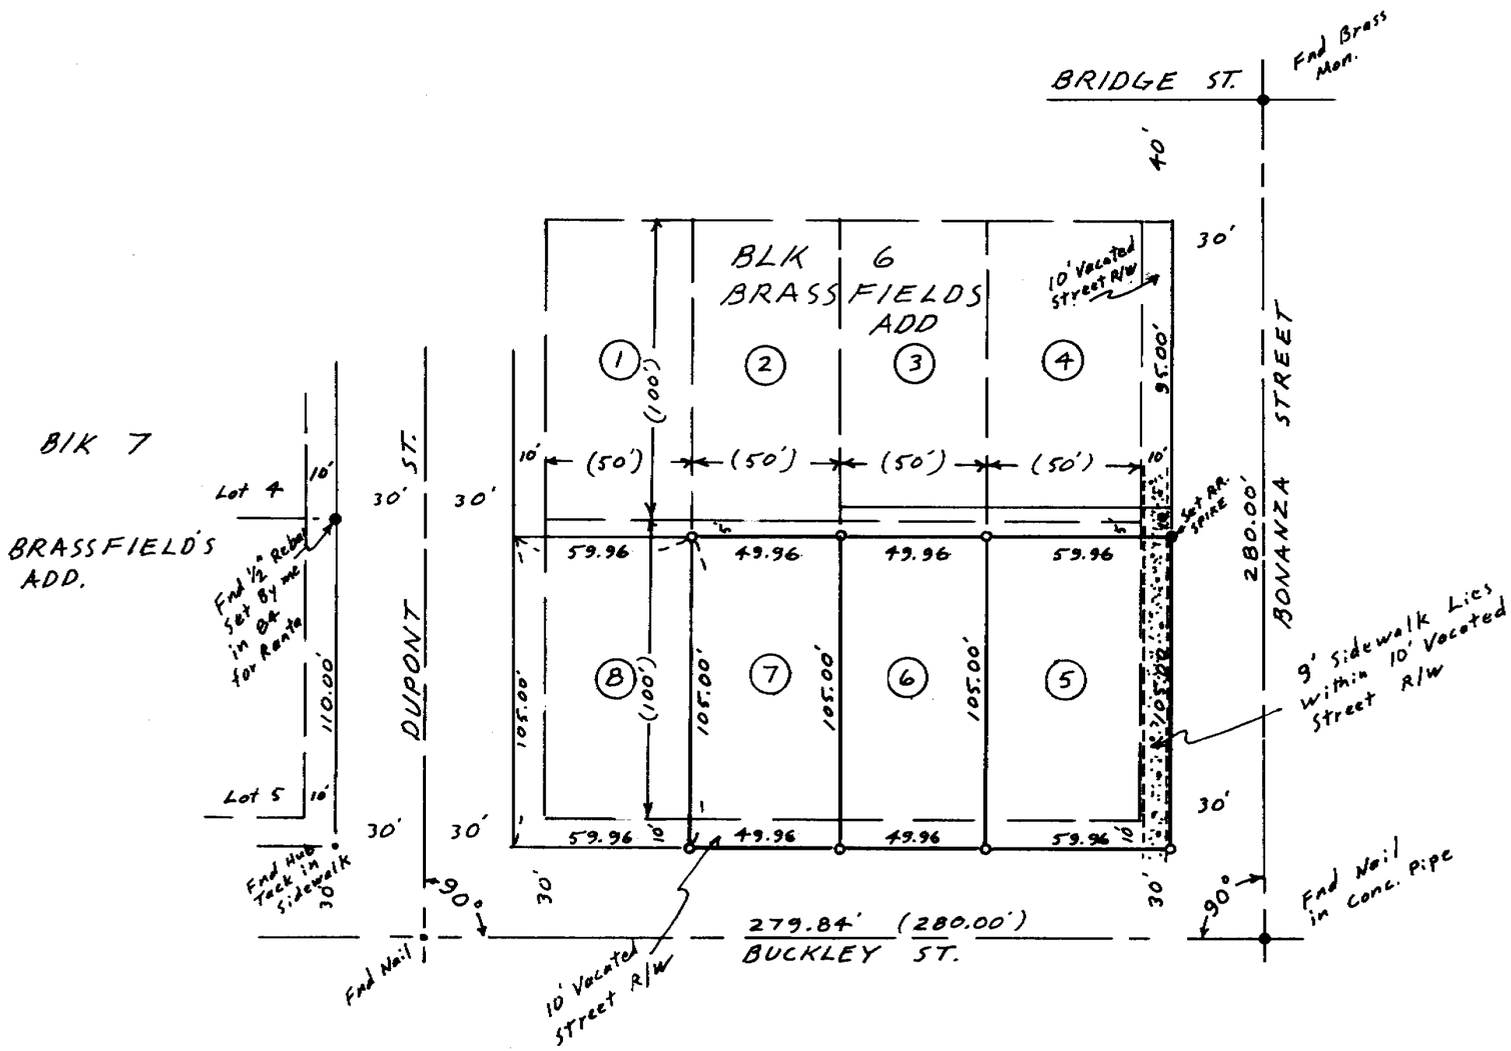

SCALE: 1" = 50'

- ● MONUMENTS FOUND
- ○ 1/2" x 24" Rebar Set with Alum. Tag # 951
- (000) of Record Plat of "BRASSFIELD'S ADD."

REGISTERED PROFESSIONAL LAND SURVEYOR

G. Dennis Edwards

OREGON
JULY 16, 1971
G. DENNIS EDWARDS
951

NARRATIVE: The purpose of this survey is to stake the South 95 feet of Lots 5, 6, & 7, Blk. 6 "BRASSFIELD'S ADD. to City of ECHO.
Also included in said parcels are 10 foot strips of street R/W's vacated in 1905 by ORD. # 21.

RECEIVED BY
Umatilla County Surveyor
Date 8-88
Rec'd. By KA
No. 88-59-A

SURVEY FOR DOUG CLEMENT
IN BLK 6, BRASSFIELD'S ADD. To City of ECHO,
IN NW 1/4 Sec 16, T3N, R29E, W.M. UMATILLA COUNTY, OREGON
5/17/88 REVISED 5/18/88 Job # S8804015
EDWARDS SURVEYING P.O. Box 763
567-3336 HERMISTON, OREGON

88-59-A