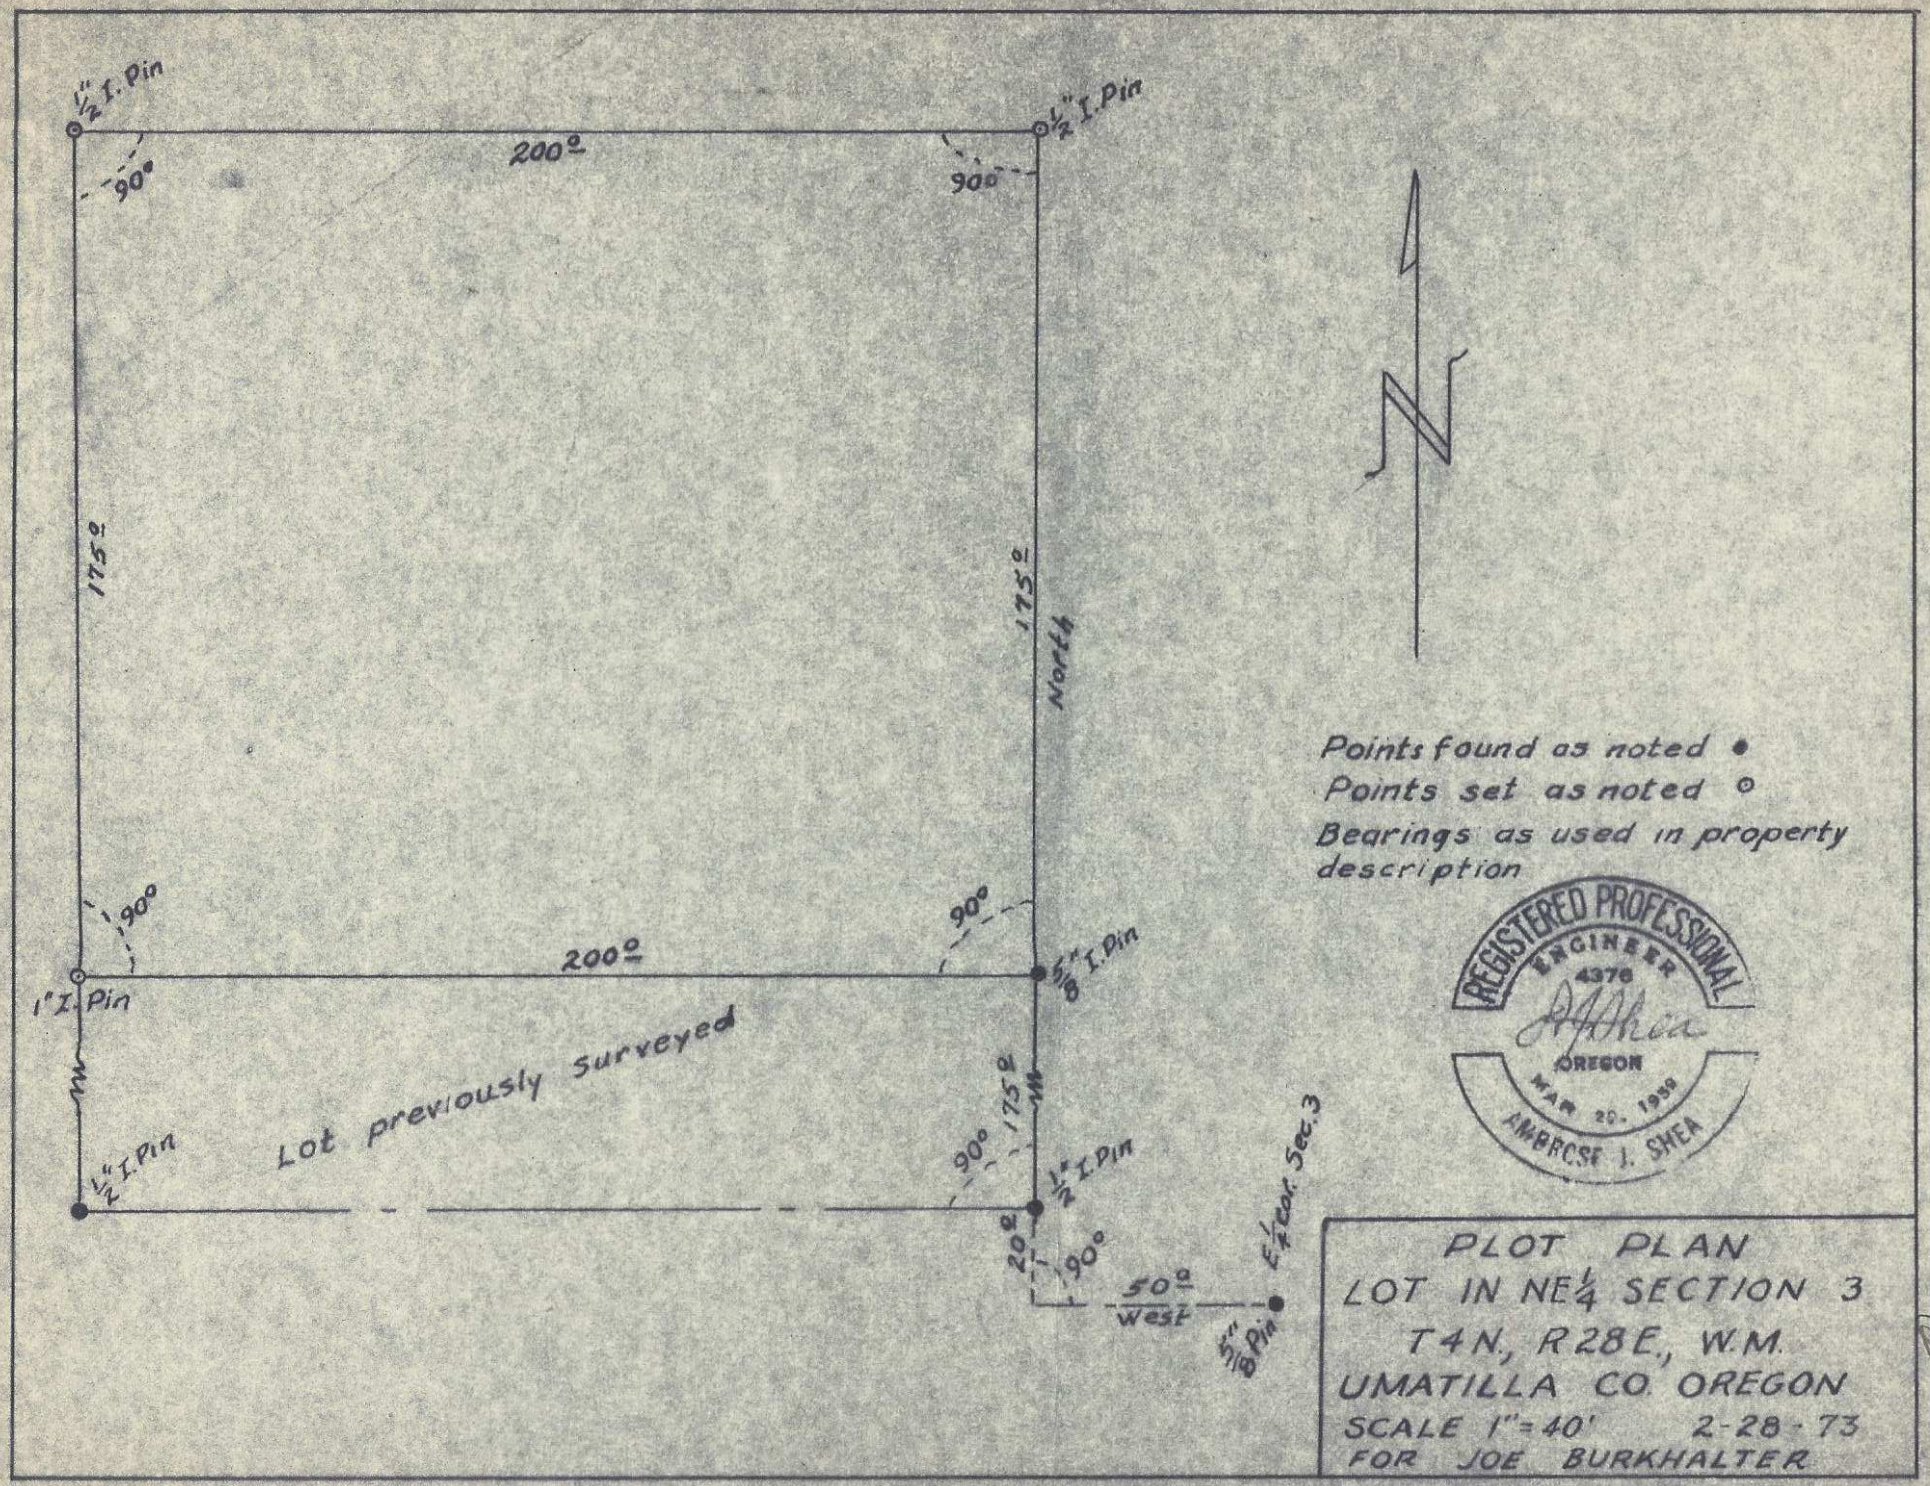
1/2" I. Pin
200°
90°
90°
1/2" I. Pin
175°
175°
North
Points found as noted •
Points set as noted ⊙
Bearings as used in property description
REGISTERED PROFESSIONAL ENGINEER 4376 OREGON MAR 20, 1958 AMBROSE J. SHEA
90°
90°
200°
5/8" I. Pin
1" I. Pin
Lot previously surveyed
175°
1/2" I. Pin
1/2" I. Pin
90°
20°
90°
50° West
E 1/4 cor. Sec. 3
5/8" Pin
PLOT PLAN
LOT IN NE 1/4 SECTION 3
T4N., R28E., W.M.
UMATILLA CO. OREGON
SCALE 1" = 40'
2-28-73
FOR JOE BURKHALTER

B-5-78-AP