CERTIFICATE OF SURVEY

S.W.1/4 OF THE N.W.1/4, SEC. 10, T.2 N., R.32 E., W.M.
CITY OF PENDLETON, UMATILLA COUNTY, OREGON

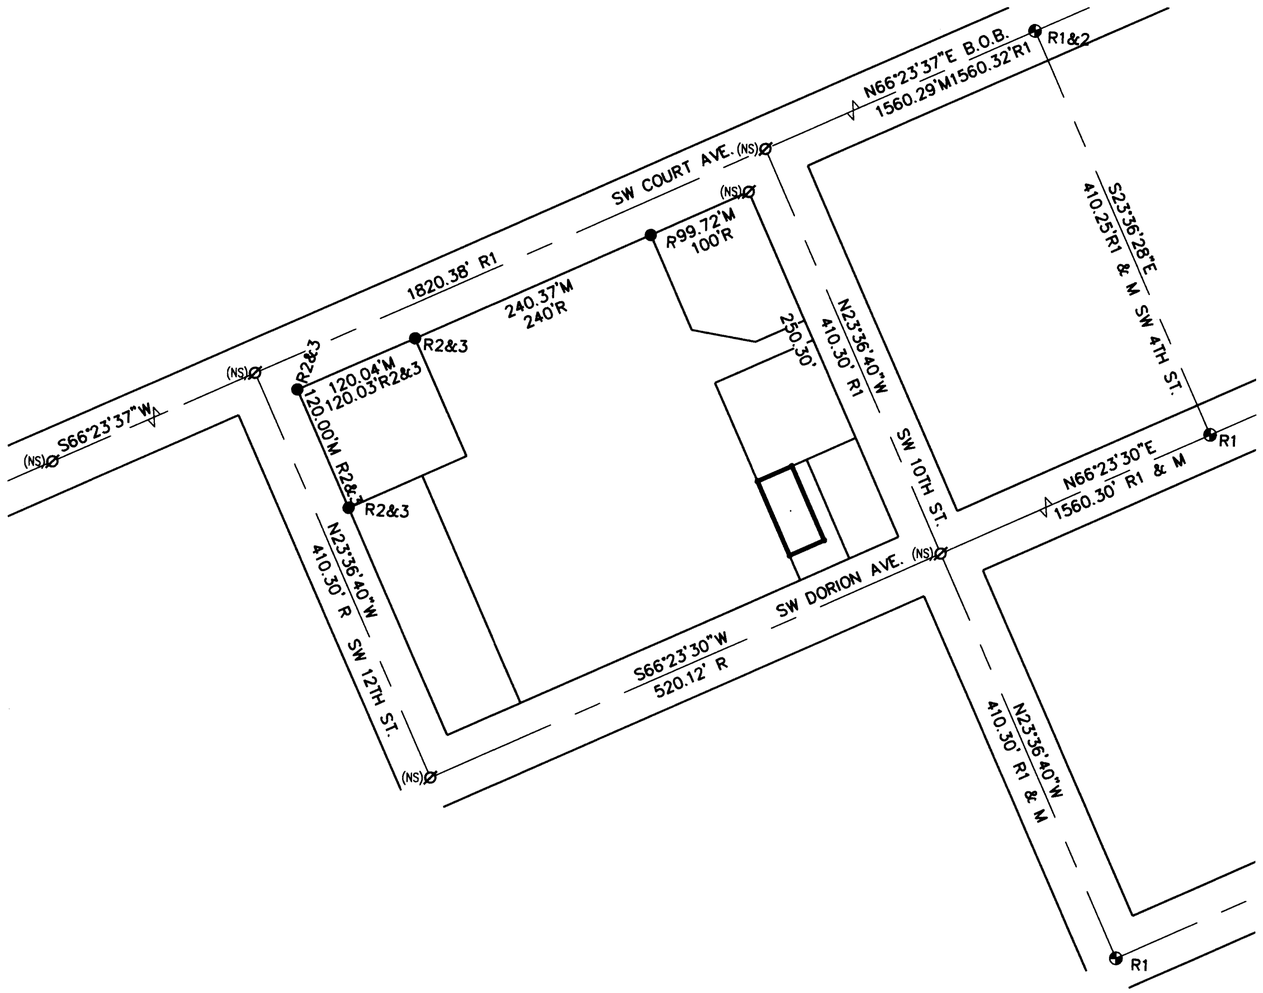

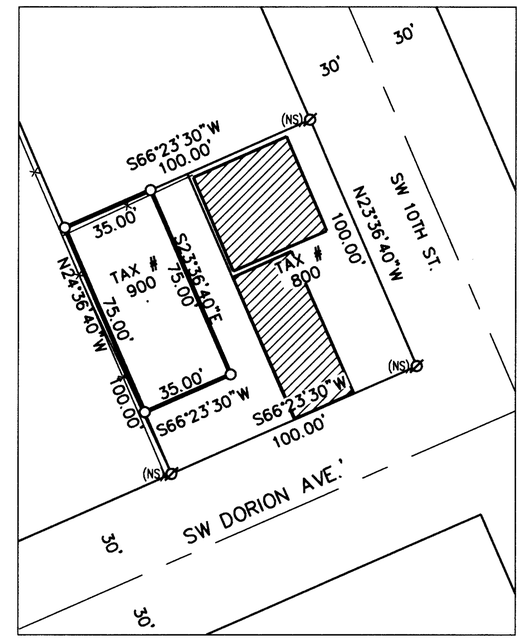

SITE DETAIL

SCALE 1" = 40'

SCALE 1" = 100'

0 100 200 300

BASIS OF BEARING
GEODETIC NORTH AS
DERIVED FROM RTK GPS

EQUIPMENT USED
A THREE-SECOND TOTAL STATION
TOPCON RTK GPS

LEGEND

O	= SET 5/8" x 30" REBAR W/ YELLOW PLASTIC CAP MARKED "STRATTON 1111"
●	= FOUND 5/8" REBAR
(NS)Ø	= NOT FOUND OR SET
⊕	= FOUND CITY MONUMENT
B.O.B.	= BASIS OF BEARING
M	= MEASURED
R	= RECORD M-123
R1	= RECORD 00-237-C
R2	= RECORD 04-126-B
R3	= RECORD 05-210-AZ
—x—x—	= FENCE

RECEIVED BY
Umatilla County Surveyor
Date: 9/2/15
Rec'd By: G Nensley
No.: 15-082-B

SURVEYOR'S NARRATIVE

THE PURPOSE OF THIS SURVEY IS TO ESTABLISH A COMMUNICATIONS SITE THAT WILL NOT CREATE A SEPARATE PARCEL.

REGISTERED
PROFESSIONAL
LAND SURVEYOR
OREGON
JULY 22, 1977
ROBERT H. STRATTON
1111
RENEWAL JUNE 30, 2016

SURVEY FOR

U.S. Cellular

SITE # 385471

INDEX

¼ ¼	SEC	T.	R.
	10	2 N	32E

STRATTON SURVEYING & MAPPING, PC
7525 W. DESCHUTES PL. UNIT 1C
KENNEWICK, WA 99336
(509) 735-7364
FAX: (509) 735-6560
stratton@strattonsurvey.com

4999RS1.DWG	© 2015
DATE: 16 JUN 15	SHT. 1 OF 1
DRAWN BY: RHS	JOB # 4999